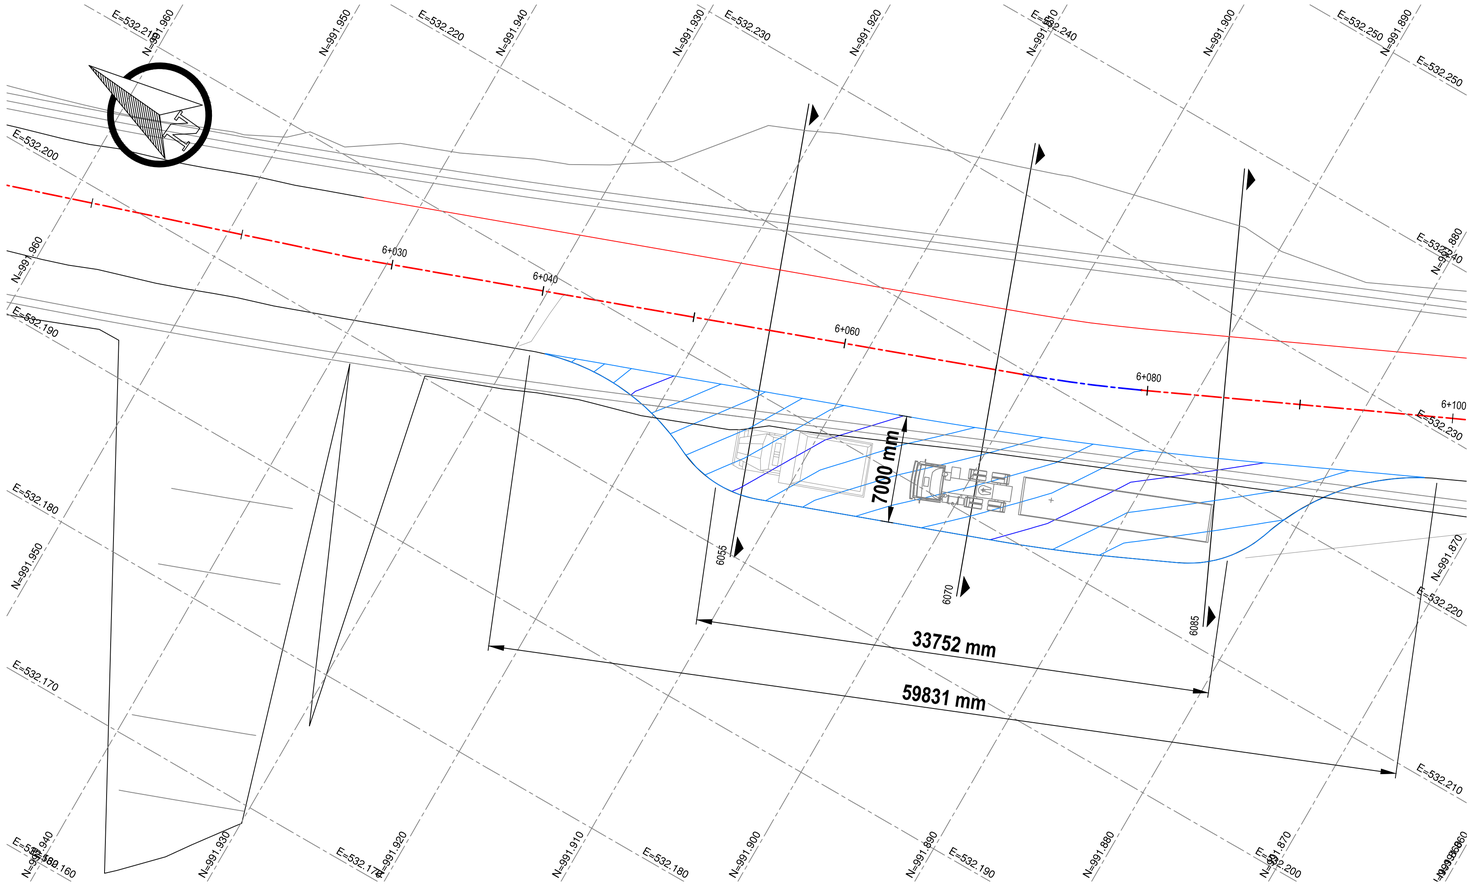

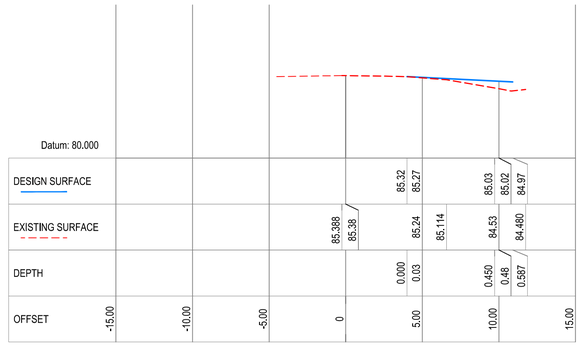

CHAINAGE: 6055.000

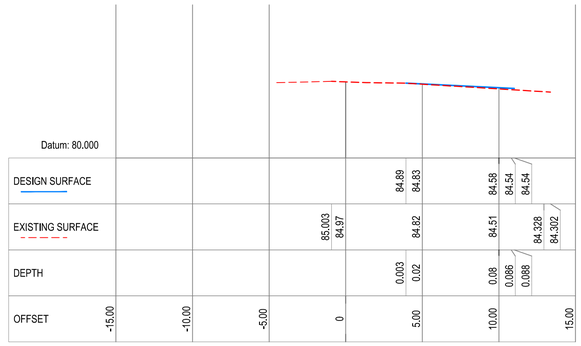

CHAINAGE: 6070.000 (1)

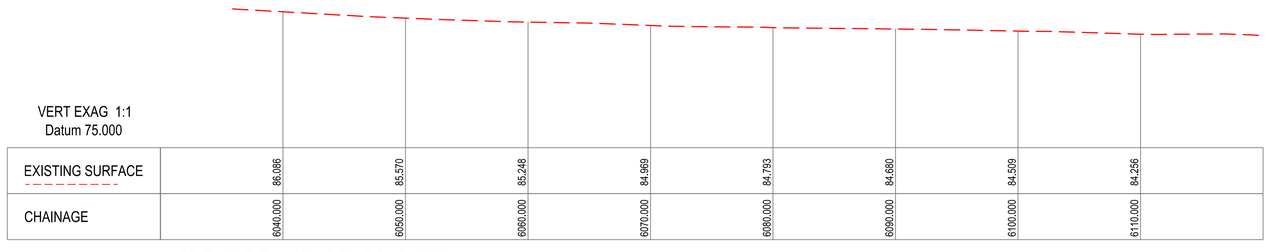

PROFILE-REFUGE AREA_6+075

CHAINAGE 6030 @ 6120

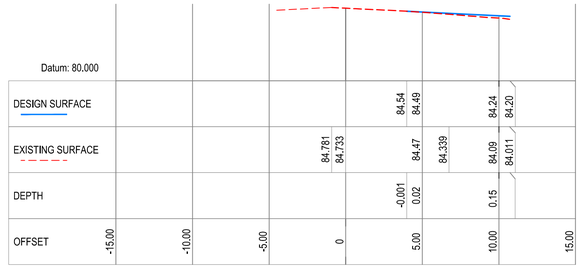

CHAINAGE: 6085.000

REFERENCE DRG No.	REFERENCE DRAWING DESCRIPTION	REV	DATE	DESCRIPTION	DRN	DESIGN ENG.	CHK'D	LEAD DEP	DESIGN APP'D	PROJ. APP'D	CLIENT APP'D
		A	30-09-2020	ISSUED FOR COMMENTS	ZC	ZC	JG	TG	TG	-	-

Minera Panamá

FIRST QUANTUM MINERALS LTD.

CLIENT: MPSA

PROJECT: MINA DE COBRE PANAMA

THIS DRAWING IS THE PROPERTY OF MINERA PANAMA S.A (MPSA) AND THE USE AND COPYING THEREOF IS SUBJECT TO THE TERMS OF THE AGREEMENT UNDER WHICH IT WAS PREPARED. THIS DRAWING MAY NOT BE COPIED EXCEPT AS EXPRESSLY PROVIDED THEREIN.

DRAWING TITLE: **MAIN ACCESS ROAD**
COASTAL ROAD EMERGENCY REFUGE AREA
KM 6+075 PLAN VIEW AND SECTIONS

SCALE	JOB No.	DRG No.	REV.
N/A	1824	811-CI-DRG-SXXXX	A

DATE: SEP 30, 2020

FORMAT TABLOID